


Interbay Studio Collective, LLC

Siding Schedule - Building 1

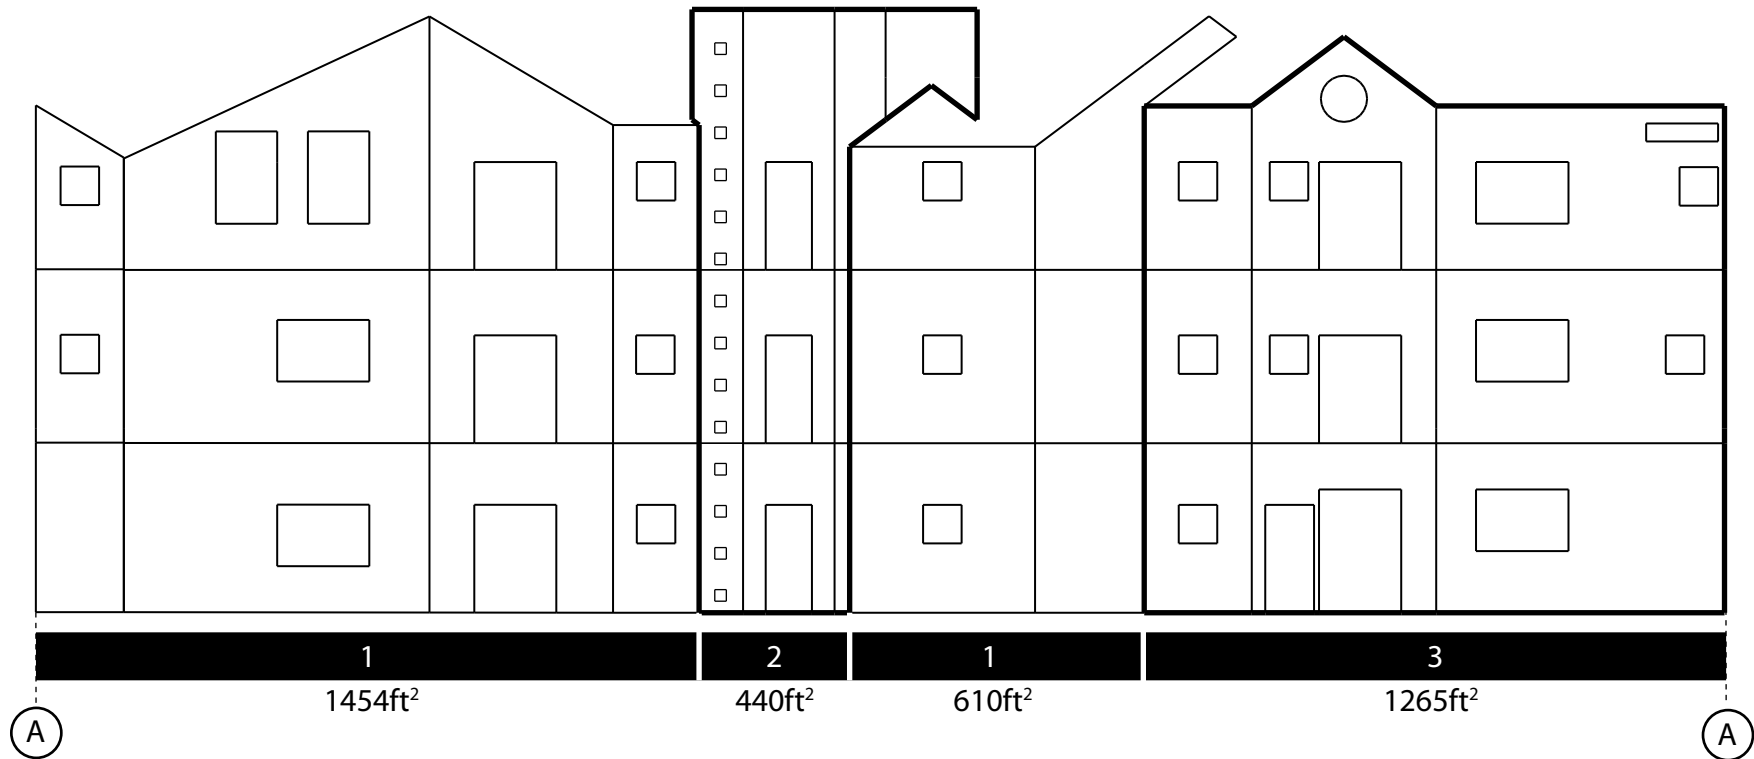

—— 1. Nor-Clad, Zincalume 2064 ft ²	
..... 2. RCM - 50 440ft ²	
----- 3. RCM Barn Tin 1265ft ²	